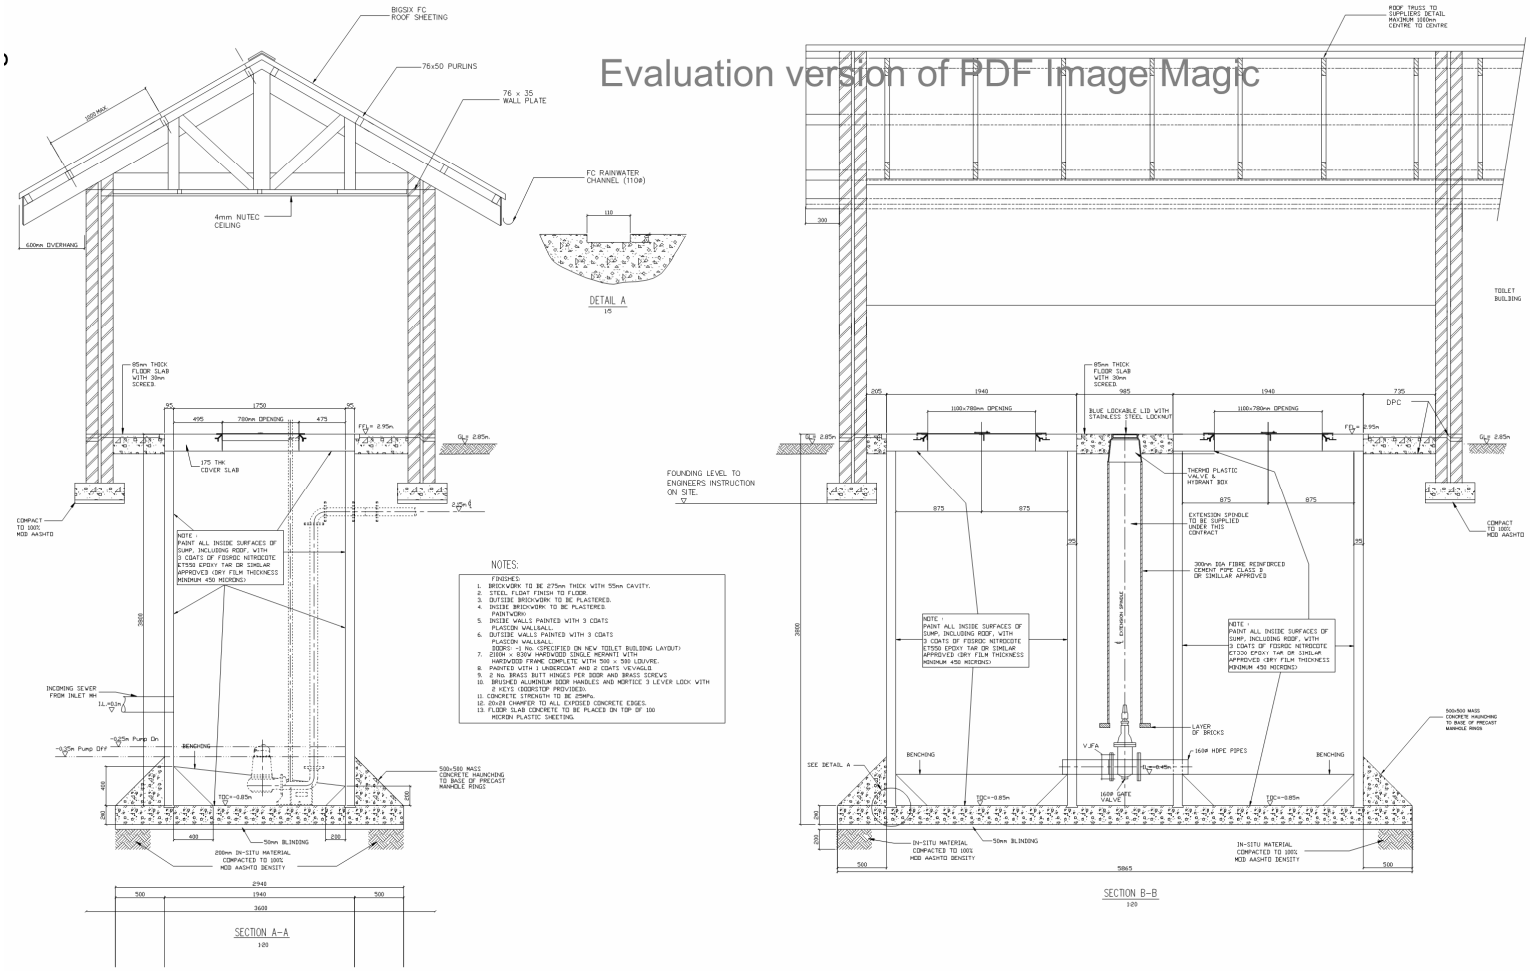2.12 Plan Pumpstation