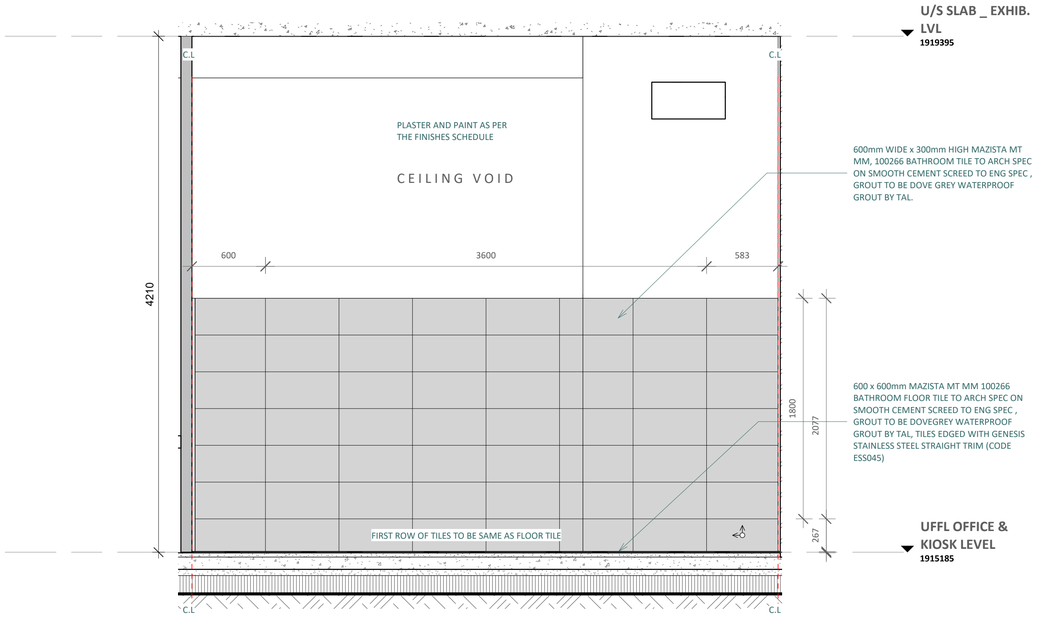

1 **KITCHEN EAST ELEVATION**
1 : 25

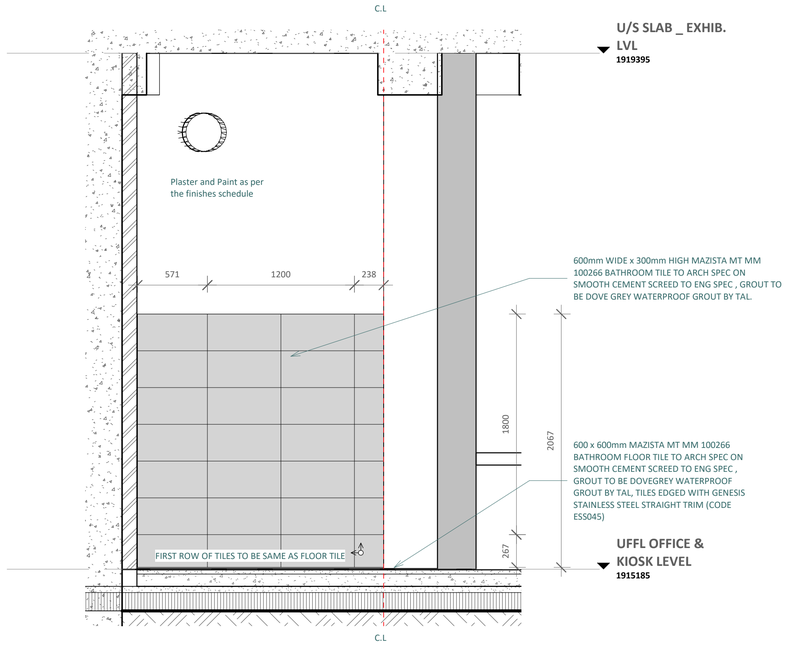

4 **Section 46**
1 : 25

WALL TILE PLACEMENT NOTE:

WALL TILES TO LINE UP WITH FLOOR TILES, REFER TO DETAIL PLAN FOR FLOOR TILE LAYOUT POSITIONS

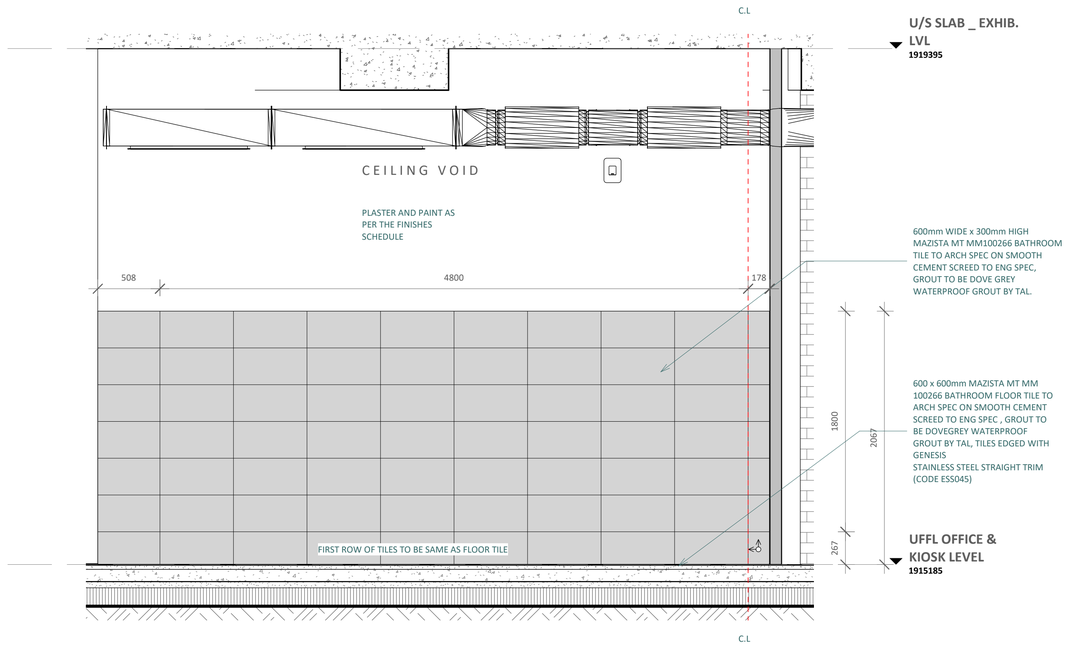

3 **Section 44**
1 : 25

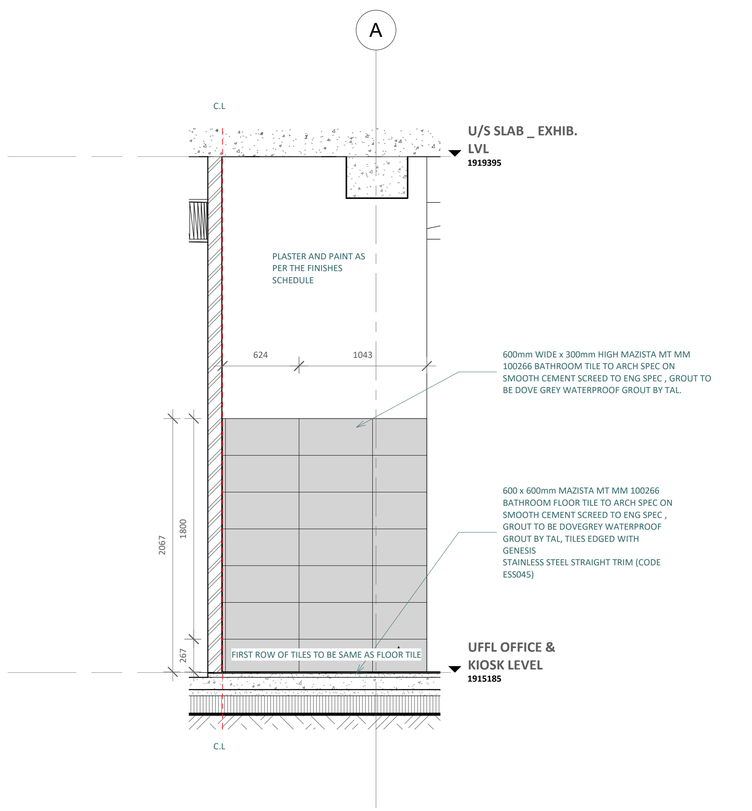

2 **Section 3**
1 : 25

FOR CONSTRUCTION

GENERAL NOTES:

- ALL WORK IS TO BE DONE IN ACCORDANCE WITH THE NATIONAL BUILDING REGULATIONS.
- ALL MATERIALS AND WORKMANSHIP ARE TO COMPLY WITH THE RELEVANT S.A.B.S CODES.
- THIS DRAWING IS NOT TO BE SCALED. FIGURED DIMENSIONS TO BE USED. ALL DIMENSIONS ARE IN MILLIMETERS UNLESS OTHERWISE STATED.
- THIS DRAWING MUST BE READ IN CONJUNCTION WITH ALL OTHER RELEVANT DRAWINGS AND SPECIFICATIONS.
- ALL DIMENSIONS AND LEVELS MUST BE CHECKED ON SITE BY THE CONTRACTOR BEFORE PUTTING WORK IN
- ANY DISCREPANCIES ON THE DRAWINGS ARE TO BE BROUGHT TO THE ARCHITECTS ATTENTION BY THE CONTRACTOR BEFORE PUTTING WORK IN.
- THE CONTRACTOR MUST OBTAIN THE ARCHITECT'S WRITTEN CONFIRMATION OF ANY INSTRUCTIONS WHICH INVOLVE A VARIATION TO THE CONTRACT BEFORE PUTTING WORK IN HAND.
- ALL VOIDS, SUSPENDED CEILINGS AND PARTITIONS TO BE RODENT PROOF IN ACCORDANCE WITH THE GOVERNMENT RODENT PROOFING REGULATIONS.
- ALL MECHANICAL AND ELECTRICAL WORK IS TO BE DONE IN ACCORDANCE WITH THE NATIONAL BUILDING REGULATIONS.
- CONTRACTORS AND SUB-CONTRACTORS ARE TO CHECK ALL SITE DIMENSIONS AND LEVELS BEFORE COMMENCING WORK.
- THE ARCHITECTS ARE TO BE NOTIFIED OF ANY VARIATIONS BY OTHERS.
- THE DESIGN OF THIS DRAWING IS THE COPYRIGHT OF THE ARCHITECTS.
- EACH CONTRACTOR SHALL BE RESPONSIBLE FOR ENSURING THE STRUCTURAL STABILITY OF ALL COMPONENTS OF HIS WORK AND ASCERTAIN THAT THE MAIN STRUCTURE IS CAPABLE OF SUPPORTING ALL LOADS APPLIED THERETO.
- BRICKWORK TIES & CENTRAL JOINT BY STRUCTURAL ENGINEER
- ALL REPORTS TO BE READ AND UNDERSTOOD PRIOR TO WORK COMMENCING.

GGHNP DINOSAUR INTERPRETATION CENTRE

CLIENT:

South African NATIONAL PARKS

PROFESSIONAL TEAM:

ARCHITECT AND PRINCIPAL AGENT:

mashabane rose associates
architects . urban designers . planners

ACOUSTIC ENGINEER:	LINSPACE
CIVIL ENGINEERS:	ENDECON UBUNTU
ELECTRICAL ENGINEER:	SMEC
LANDSCAPE ARCHITECT:	OVP
MECHANICAL ENGINEER:	DIHLASE
QUANTITY SURVEYOR:	RUBIQUANT
STRUCTURAL ENGINEERS:	ENDECON UBUNTU
CONTRACTORS:	GVK SIYA ZAMA JV LETEKETA

REVISION TABLE:

No.	DESCRIPTION	DATE
0	ISSUED FOR CONSTRUCTION	2019.09.13

MRA PROJECT NUMBER:	199
DATE	2019.09.13
DRAWN BY:	PR
CHECKED BY:	LHH

KIOSK AND KITCHEN SECTIONS

199_2018/CONST/113

REVISION: 0

Scale 1 : 25