STORMWATER SETTING OUT DATA		
NODE	Y-COORDINATES	X-COORDINATES
C25 - LEFT	-769.807	2563642.588
C25 - RIGHT	-770.426	2563657.215
C26 - LEFT	-1129.233	2563515.165
C26 - RIGHT	-1134.622	2563523.303
C27 - LEFT	-1408.865	2563475.722
C27 - RIGHT	-1408.913	2563487.922

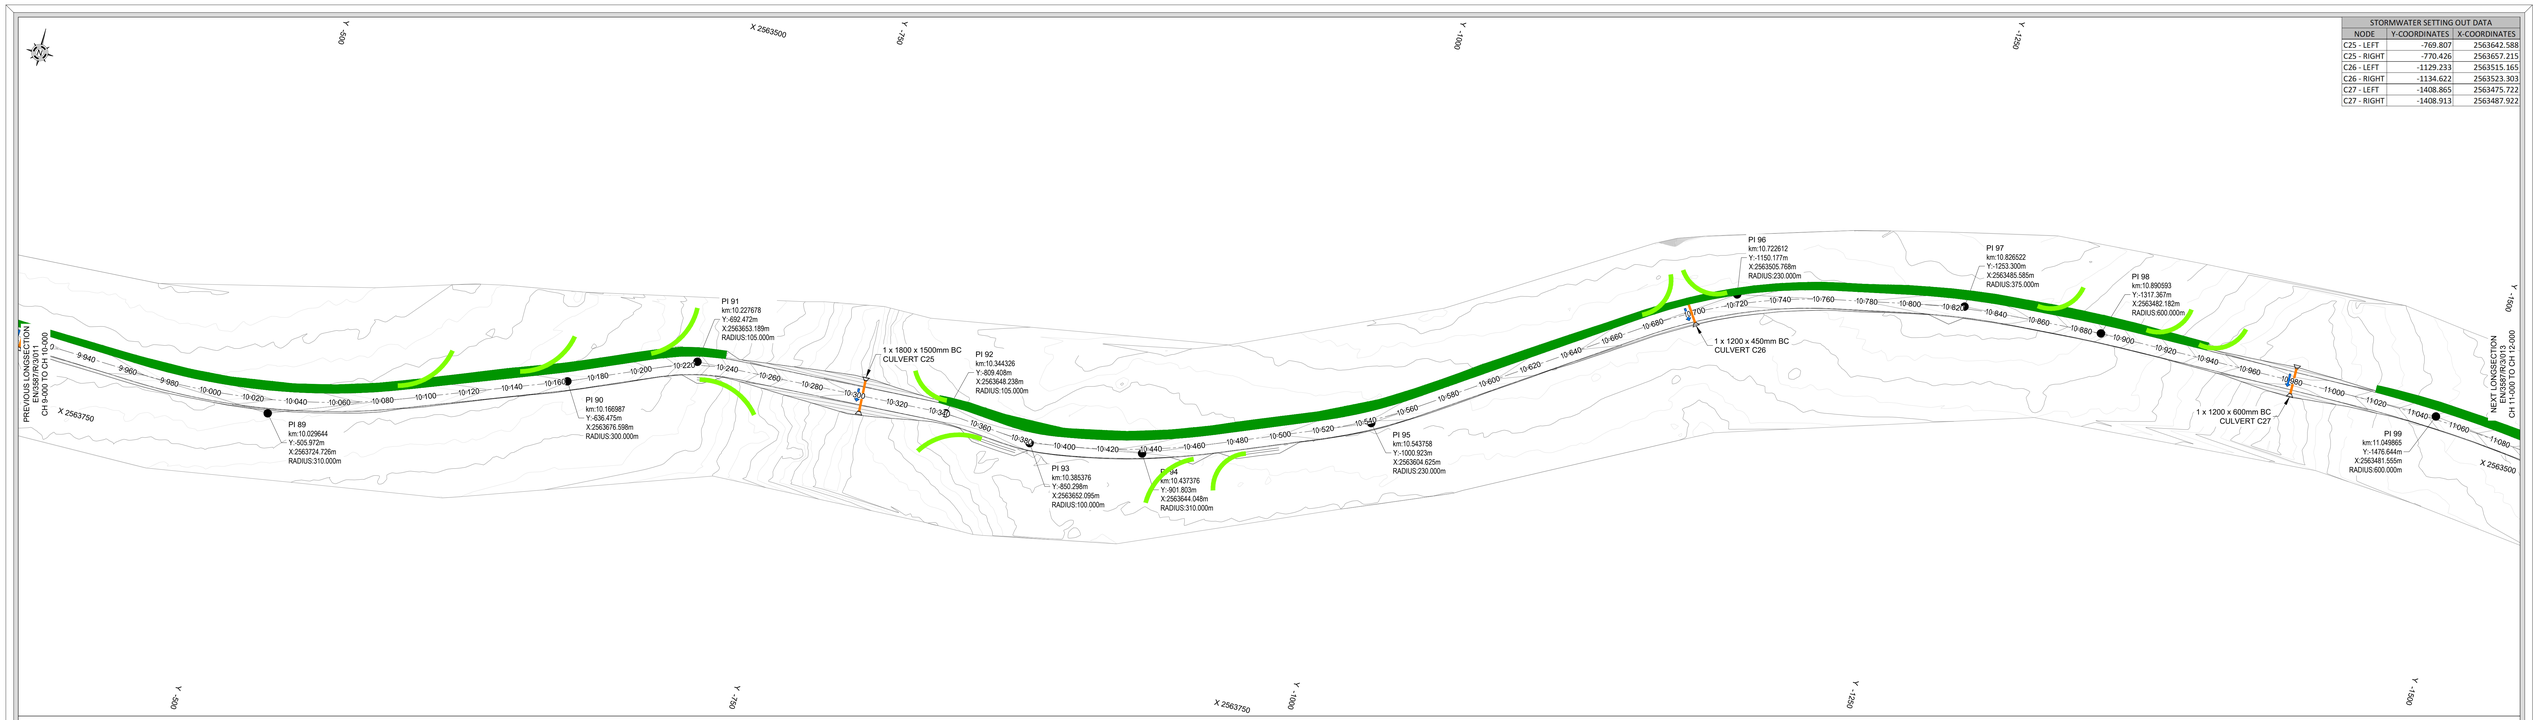

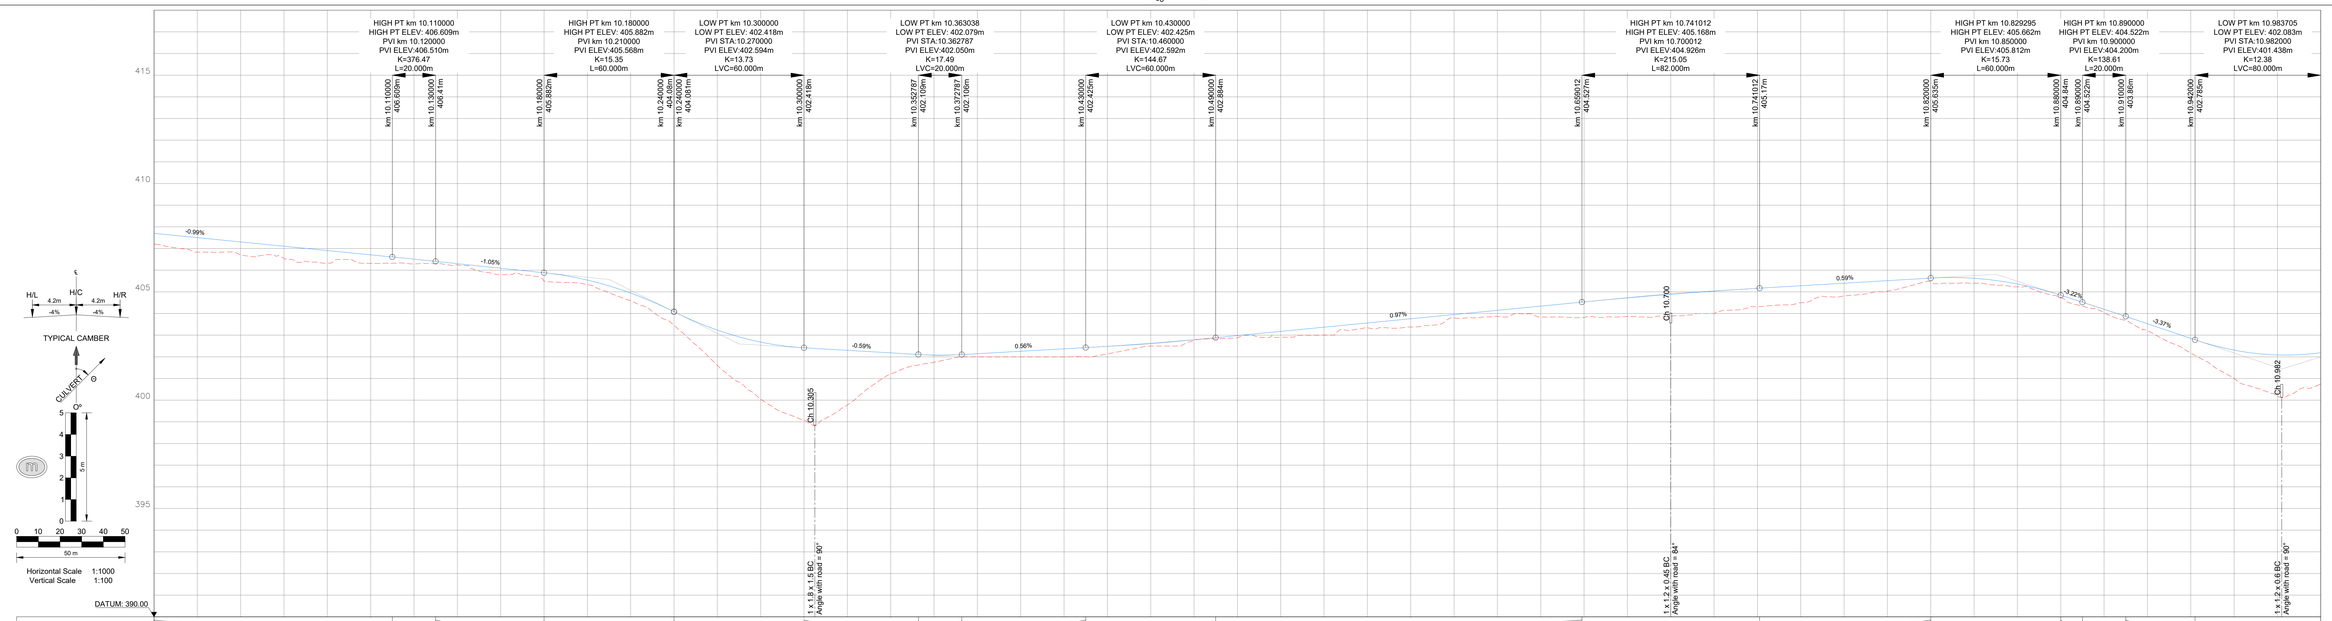

(REF FOLDER: X:\02 PROJECTS\3000\3500 - 3599\N3587EN - SHANGONI ROAD KNP\1 DESIGN PHASE\F DRAWINGS\TENDER\ROADS\EN3587R3001-038.DWG)

Rev	Date	By	Description

AMENDMENTS

South African NATIONAL PARKS

TECHNICAL SERVICES DEPARTMENT
KRUGER NATIONAL PARK
DRAWING OFFICE (KNP)
Tel:(013) 735 3448

DESIGNED BY	A.J NEL
CHECKED BY	C.J SMIT
DRAWN BY	J. VAN DYK
CHECKED BY	C.J SMIT

APPROVED BY

HOD TECH SERVICES	SEN. MAN. CIVIL & BUILDING	SEN. MAN. ELECTRO & MECHANICAL	SEN. MAN. ROADS & MAINTENANCE	MAN. PLANNING & DESIGN	CLIENT
DATE:	DATE:	DATE:	DATE:	DATE:	DATE:

SERVICE: ROADS

FOR TENDER PURPOSES

PROJECT: SHANGONI ROAD PH 1

TITLE: ROADS - LONGSECTION: CH-10●000 TO CH-11●000

DATE	SCALE	CAD FILE NAME
APRIL 2024	1:1000	EN3587R3001-038.dwg
		PAPER SIZE
		A0

SCALE REF. METER

CONSULTANT DWG. NO. EN/3587/R/3/012

CLIENT DWG. NO. P09/R/3/012