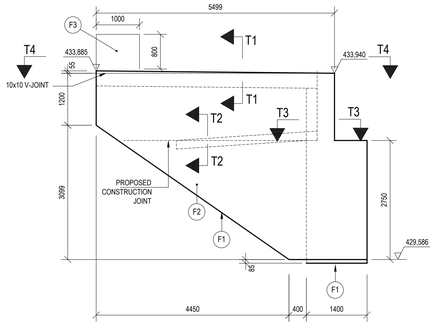

ELEVATION T7-T7
1:50

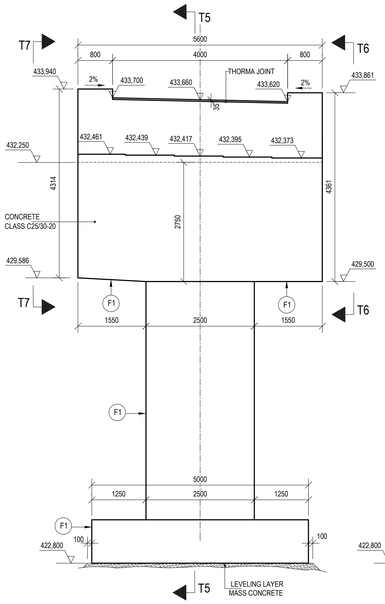

ELEVATION : ABUTMENT A
1:50

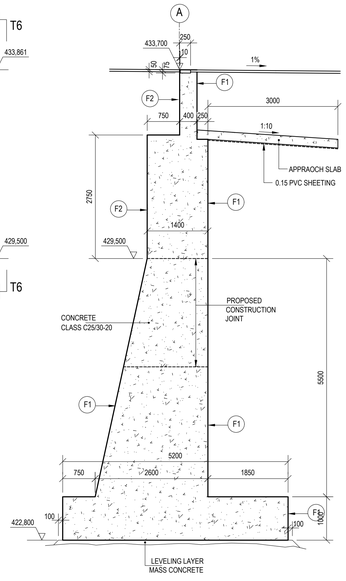

SECTION T5-T5
1:50

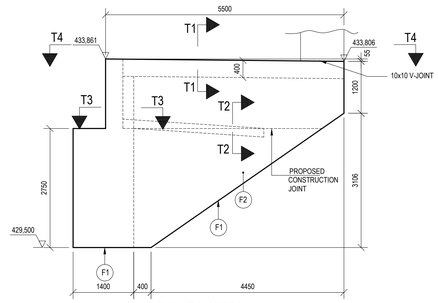

ELEVATION T6-T6
1:50

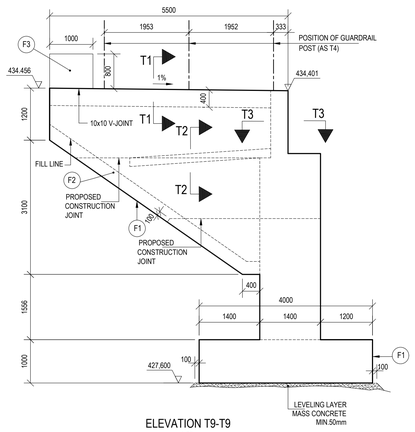

ELEVATION T9-T9
1:50

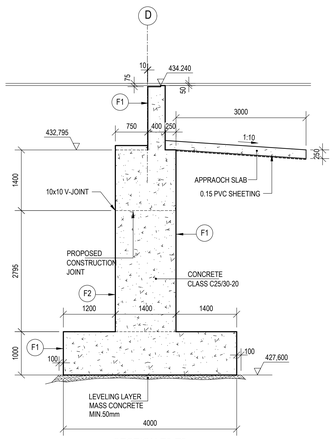

SECTION T8-T8
1:50

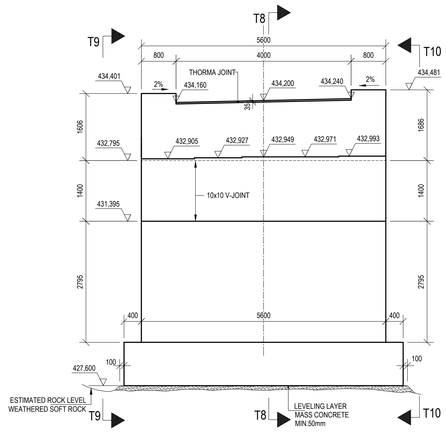

ELEVATION : ABUTMENT D
1:50

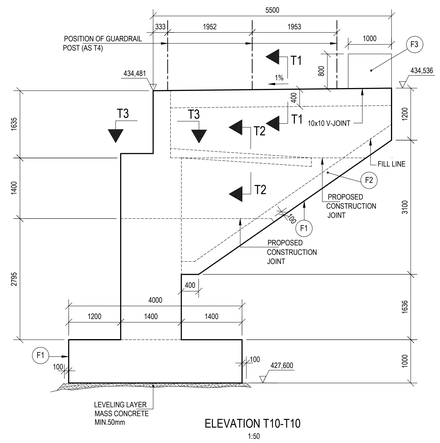

ELEVATION T10-T10
1:50

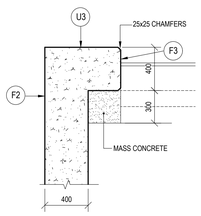

SECTION T1
1:20

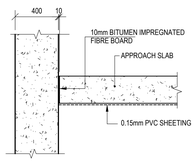

SECTION T2
1:20

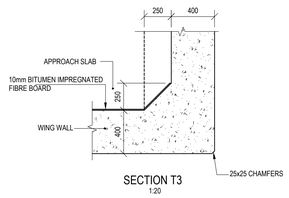

SECTION T3
1:20

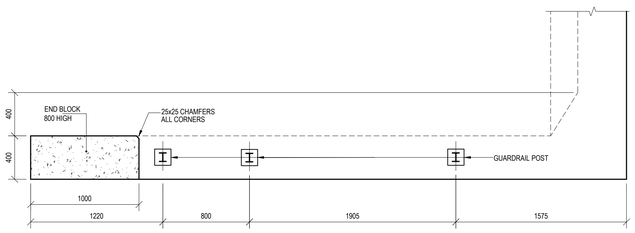

SECTION T4
1:20

No.	Date	Revision	Initial
01	AUG 24	FOR TENDER	LH

South African
NATIONAL PARKS
TECHNICAL SERVICES

Project

SHANGONI - ROAD PROJECT

Client

KRUGER
NATIONAL PARK

Drawing

BRIDGE B1
ABUTMENT CONCRETE DETAILS

Scale: AS SHOWN Drawn: D.VENTER/L. HEPKEMA

Checked: A. NYAMBI Date: MAY 2020

Drawing No. KNP-B1-03 Rev. 01

This drawing and design is copyright and must not be reproduced in part or in whole without prior written consent. Contractors must verify all dimensions on site before commencing work or preparing shop drawings.