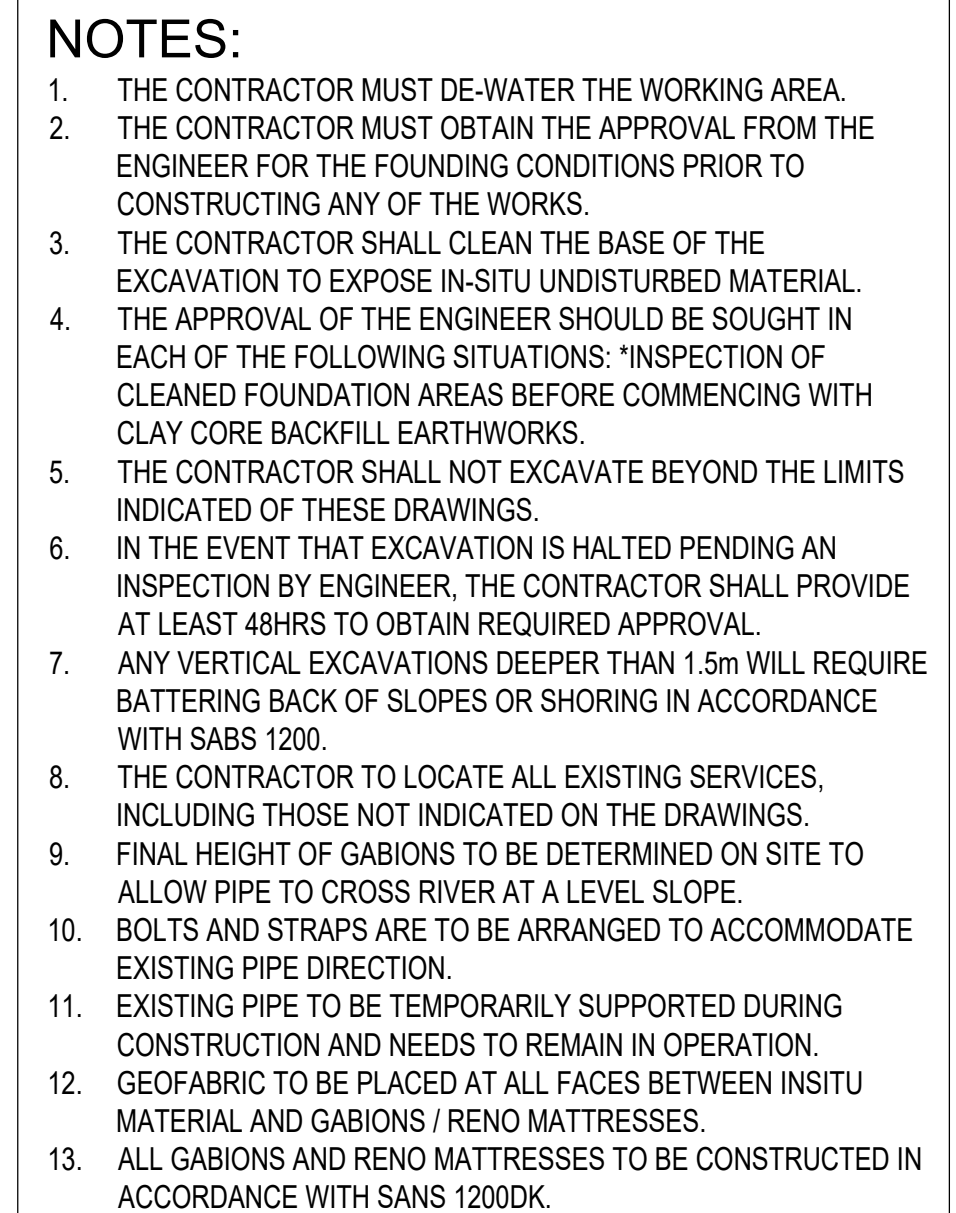


RENO MATTRESS ARRANGEMENT

 6 X 2 X 0.3m RENO MATTRESS

REV	DATE	REVISION DESCRIPTION	DRN	CHK	APP	DRG. NUMBER	REFERENCE DRAWING	DO NOT SCALE THIS DRAWING IS UNCONTROLLED WHEN PRINTED UNLESS STAMPED AND SIGNED WITH ORIGINAL INK AND RECORDED ON A DISTRIBUTION TRANSMITTAL.		DATUM: WGS84	CLIENT: SANPARKS  CLIENT SIGNATURE:	 254 WALMER BOULEVARD, SOUTH END, GOEBERHA, 6001 Tel: +27 (0) 41 509 4800		ISSUED FOR: APPROVAL					
A	05-02-2026	ISSUED FOR APPROVAL	SMAN	BRAD	BRAD			COPYRIGHT ALL DRAWINGS ENJOY COPYRIGHT PROTECTION WHICH VESTS IN SRK CONSULTING, UNLESS OTHERWISE AGREED IN WRITING. DRAWINGS MAY NOT BE REPRODUCED OR TRANSMITTED IN ANY FORM OR BY ANY MEANS WHATSOEVER TO ANY PERSON WITHOUT THE WRITTEN PERMISSION OF THE COPYRIGHT HOLDER.	PROJECTION: TM	DRAWN: SMAN		APPROVED ENGINEER: BRAD		TITLE: KLIPSPRINGER PIPE BRIDGE PLAN LAYOUT, SECTIONS AND TYPICAL DETAILS					
									CENTRAL MERIDIAN OR ZONE: Lo23	DESIGNED: SMAN		PR No. 2021301125	DATE: 13-02-2026						
										SIGNATURE: 									
														SCALE: AS SHOWN	A1	PROJECT No. 625565	DRG No. 101	SHEET: 1 OF 1	REV: A