


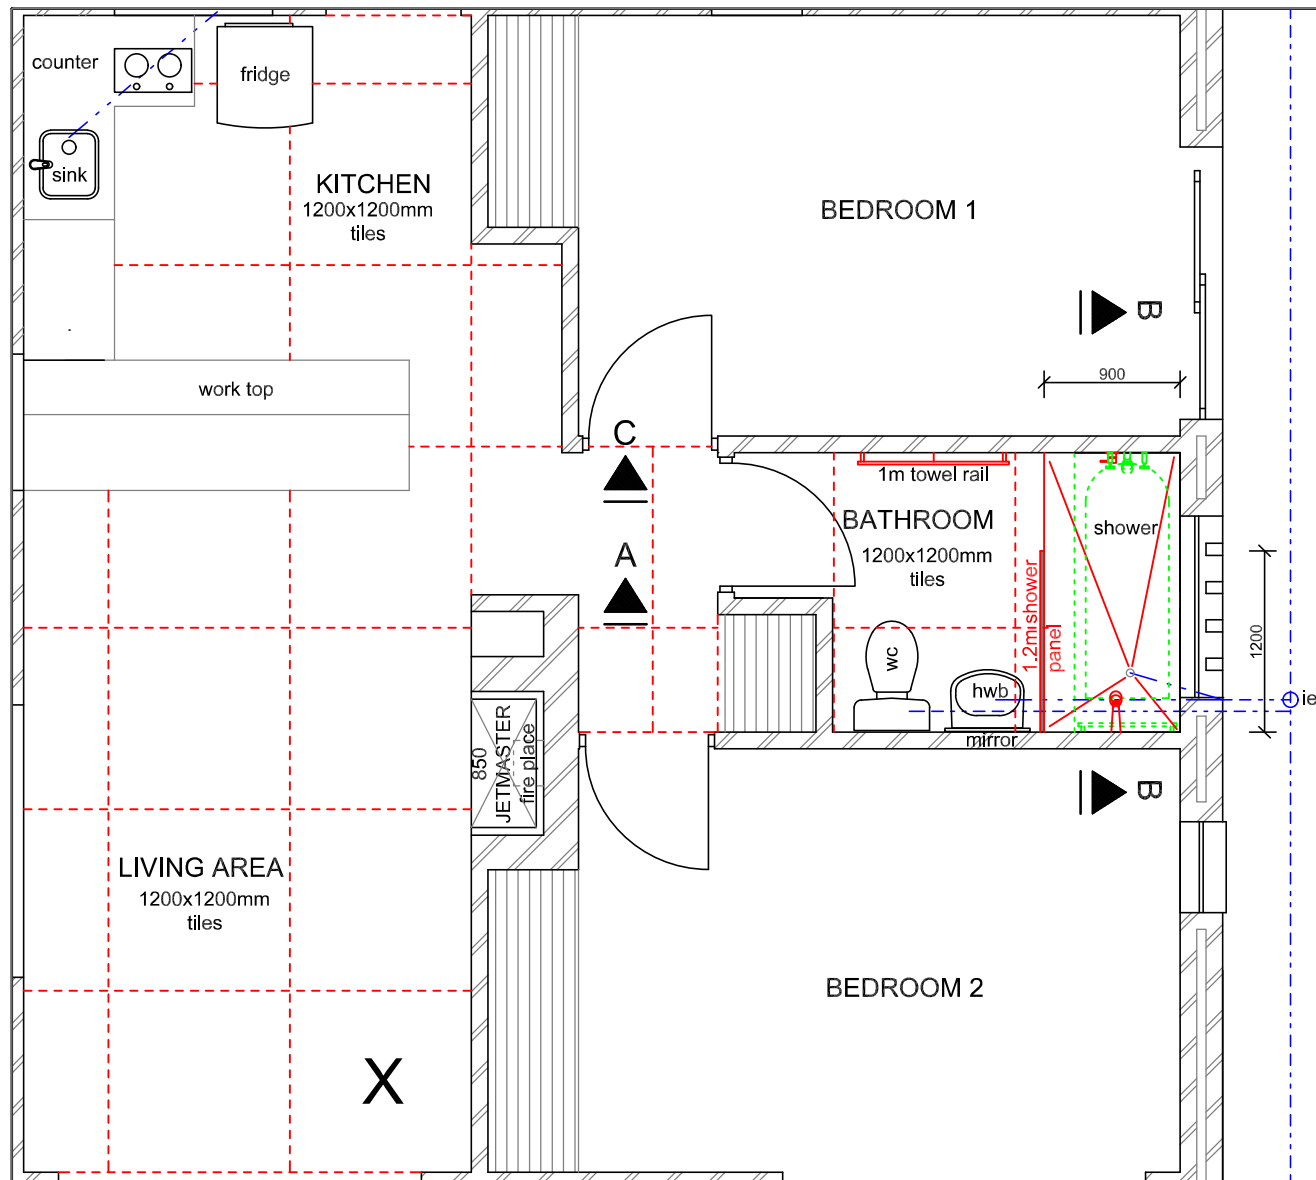


NOTES:

1. REMOVE EXISTING BATH, SHOWER SCREEN, SHOWER HEAD AND TAPS, BUT KEEP EXISTING BATH OUTLET.
2. FIT NEW MIXER TAP AND SHOWER ROSE.
3. FIT NEW 1200x1800mm HIGH GLASS SHOWER PANEL AS INDICATED ON DRAWING.
4. TILE ENTIRE BATHROOM WALLS TO CEILING LEVEL WITH 1200x600mm TILES.
5. TILE SHOWER FLOOR WITH 100mm TILE STRIPS.
6. USE SAME FLOOR TILES TO REPLACE EXISTING SKIRTINGS.
7. FLOOR AND WALL TILES TO LINE UP.

SPECIFICATIONS:

1200x1200mm TILES TO FLOOR.
SHOWER - 100mm x SHOWER WIDTH TILES.
NON - SLIP TILES FIXED WITH ADHESIVE TO CEMENT SCREED TO FALL TOWARDS DRAIN.
1200x600mm WALL TILES FIXED AS RECOMMENDED BY TILE MANUFACTURER.
TILE INSERT AS INDICATED ON SECTIONS.
JOINTS TO BE 3mm WIDE, STRAIGHT, CONTINUOUS AND FLUSH POINTED WITH APPROVED CEMENT - GROUT COMPOUND.

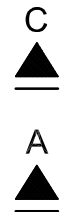


- DEMOLITION ITEM
- FLOOR TILE
- WALL TILE AND NEW FITTINGS
- WASTE PIPE



POSITION OF FIRST TILE TO BE LAID

02	6/08/25	TILE SIZE AMENDED	N.J.
01	13/8/24	TILE LAYOUT	N.J.
No.	Date	Revision	Initial

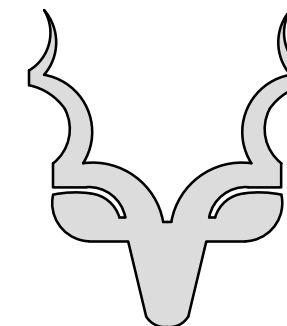

South African
NATIONAL PARKS

TECHNICAL SERVICES - BELLVILLE

Project

UPGRADING OF EXISTING
BATHROOM IN
TWO BEDROOM CHALET

Client

MOUNTAIN ZEBRA
NATIONAL PARK

Drawing

BATHROOM PLAN
AND SECTIONS

Scale 1:50 (A3) Drawn K Visser

Pr Arch Draught (D 0005)

Checked C Jonker Date 18/04/2024


Signed 26 August 2025

Date


Drawing No. Rev.

MZNP-7/4/6/1/8 02


This drawing and design is copyright and must not be reproduced in part or in whole without prior written consent. Contractors must verify all dimensions on site before commencing work or preparing shop drawings.

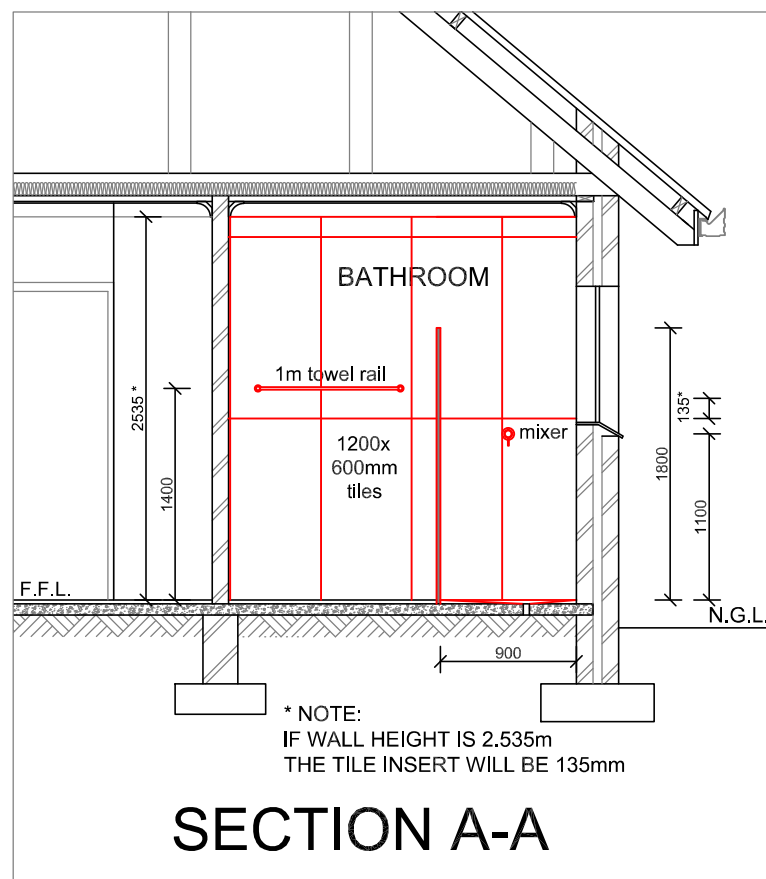

SECTION A-A

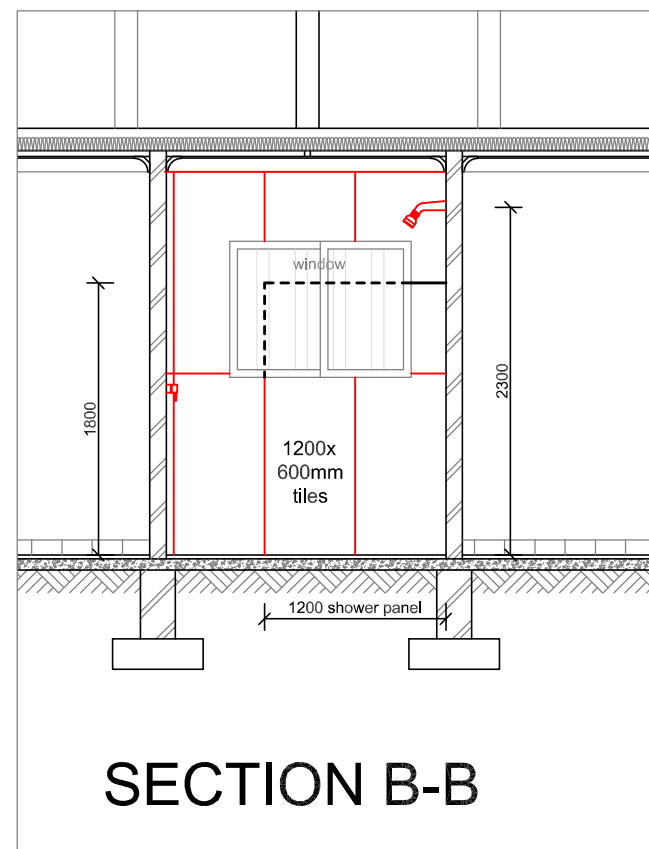

SECTION B-B

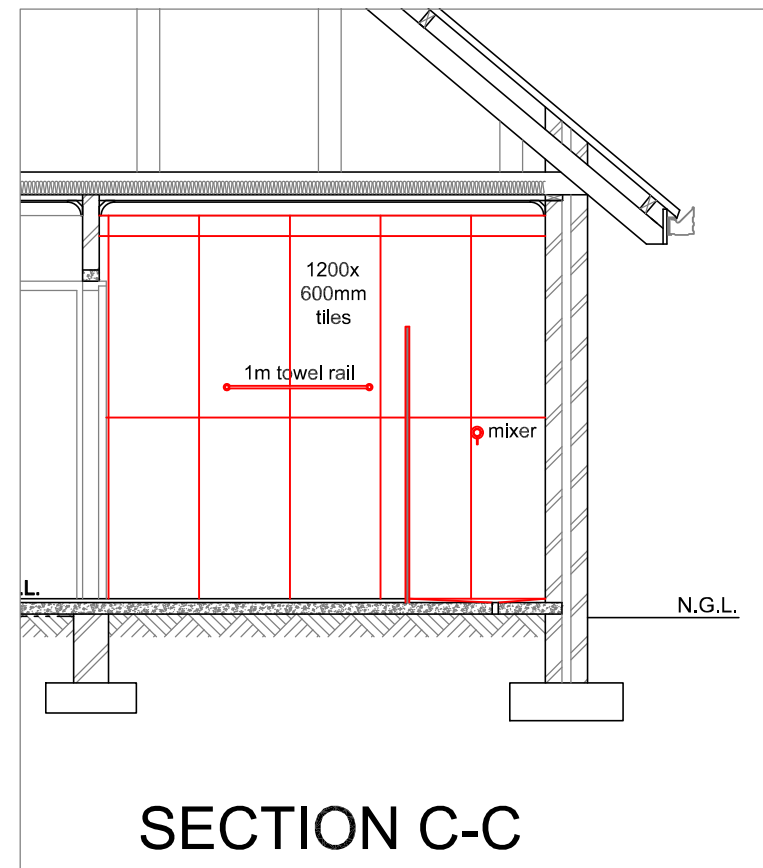

SECTION C-C