


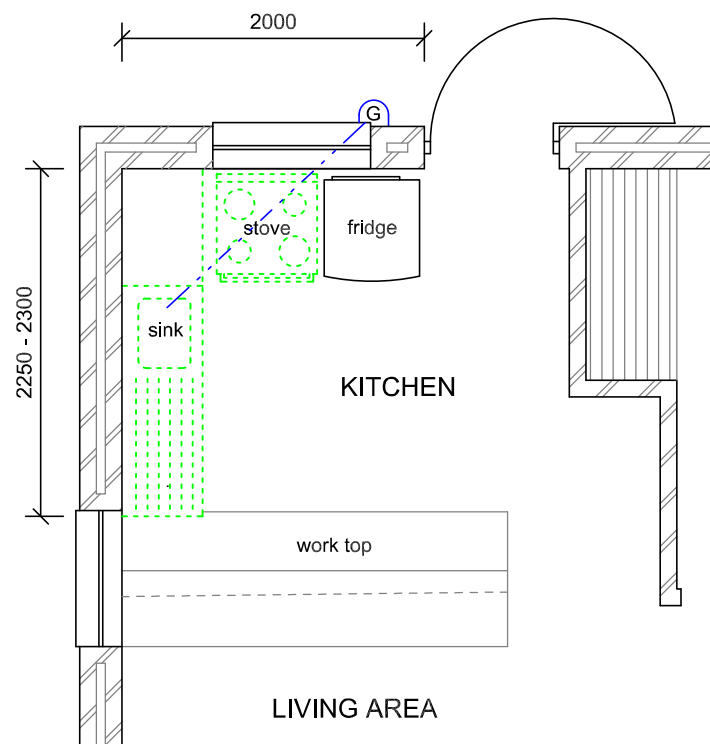

DEMOLITION PLAN


NOTES:

1. REMOVE EXISTING COUNTER TOP, SINK, TAPS AND CUPBOARDS (WHERE APPLICABLE).
2. FIT NEW SINK WITH SINK MOUNTED MIXER TAP.
3. FIT NEW 600mm WIDE GRANITE TOPS AS INDICATED ON DRAWING.
4. TILE COUNTER SPLASHBACKS WITH 600x600mm TILES.
5. FLOOR AND WALL TILES TO LINE UP.

SPECIFICATIONS:

1200x1200mm TILES TO FLOOR.
SPLASCHBACK - 600x600mm WALL TILES FIXED AS RECOMMENDED BY TILE MANUFACTURER.
JOINTS TO BE 1.5mm WIDE, STRAIGHT, CONTINUOUS AND FLUSH POINTED WITH APPROVED CEMENT GROUT COMPOUND.


- DEMOLITION ITEM
- FLOOR TILE
- WALL TILE AND NEW FITTINGS
- WASTE PIPE
- KEEP EXIST. CUPBOARDS

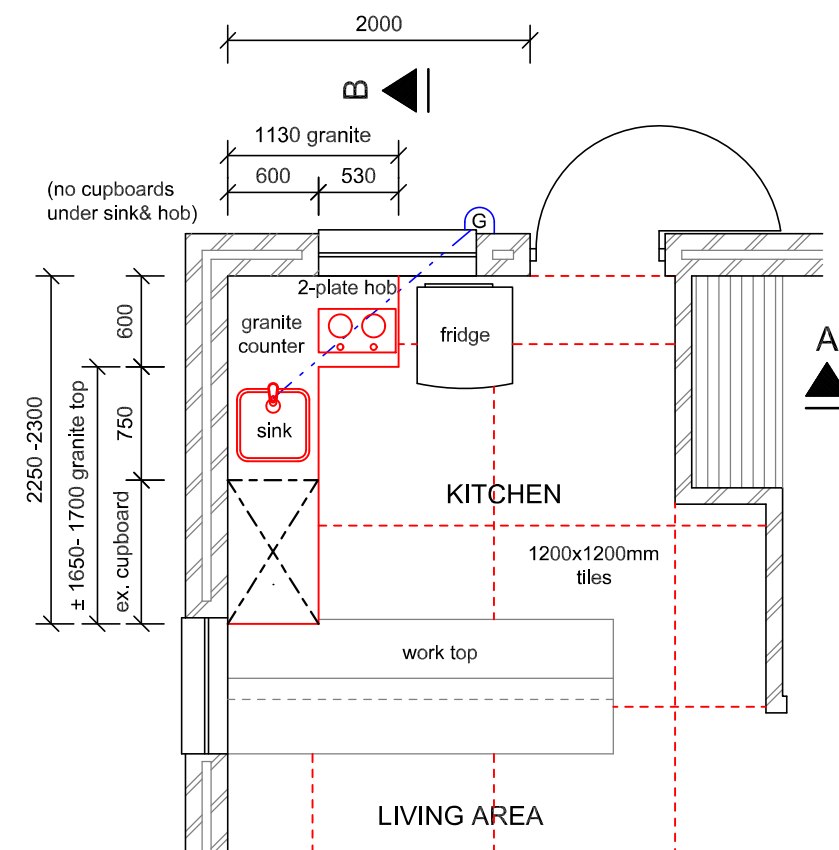


NEW LAYOUT

NOTE:

ALL DIMENSIONS TO BE CHECKED ON SITE BY MANUFACTURER PRIOR TO MANUFACTURING AND INSTALLATION OF COUNTER TOPS AND CUPBOARDS.

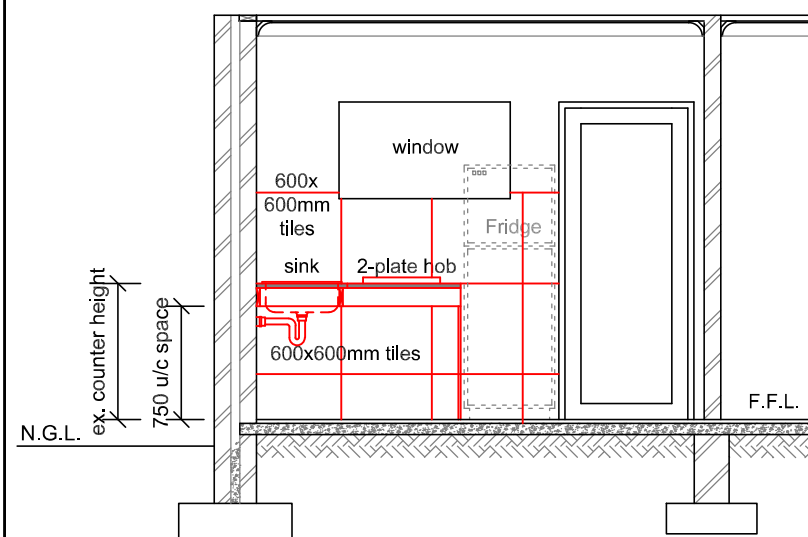


SECTION A-A

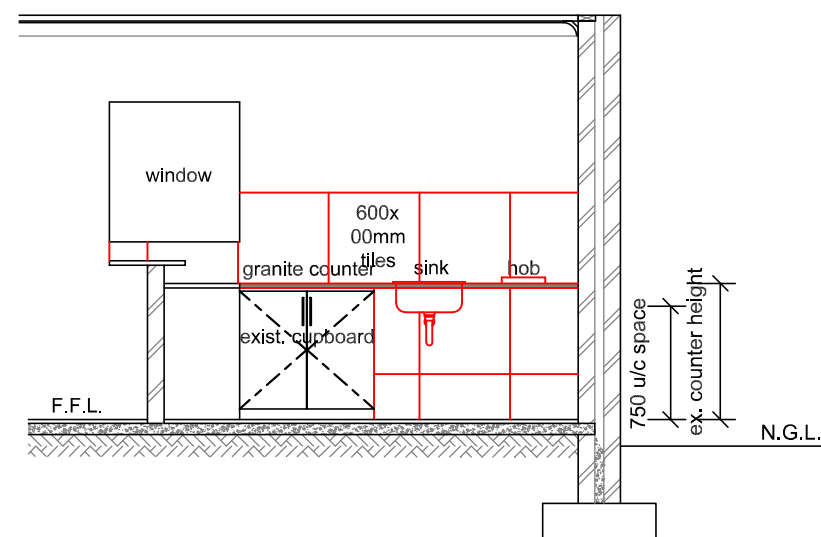

SECTION B-B

01	13/8/24	TILE LAYOUT	N.J.
No.	Date	Revision	Initial

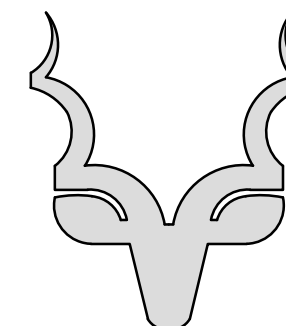

South African
NATIONAL PARKS

TECHNICAL SERVICES - BELLVILLE

Project

UPGRADING OF EXISTING
KITCHEN IN
TWO BEDROOM CHALET

Client

MOUNTAIN ZEBRA
NATIONAL PARK

Drawing

PLAN AND SECTIONS

Scale 1:50 (A3) Drawn K Visser

Pr Arch Draught (D 0005)

Checked C Jonker Date 30/09/2024

Signed  26 August 2025
Date

Drawing No. MZNP-774/6/1/10 Rev. 01

This drawing and design is copyright and must not be reproduced in part or in whole without prior written consent. Contractors must verify all dimensions on site before commencing work or preparing shop drawings.