


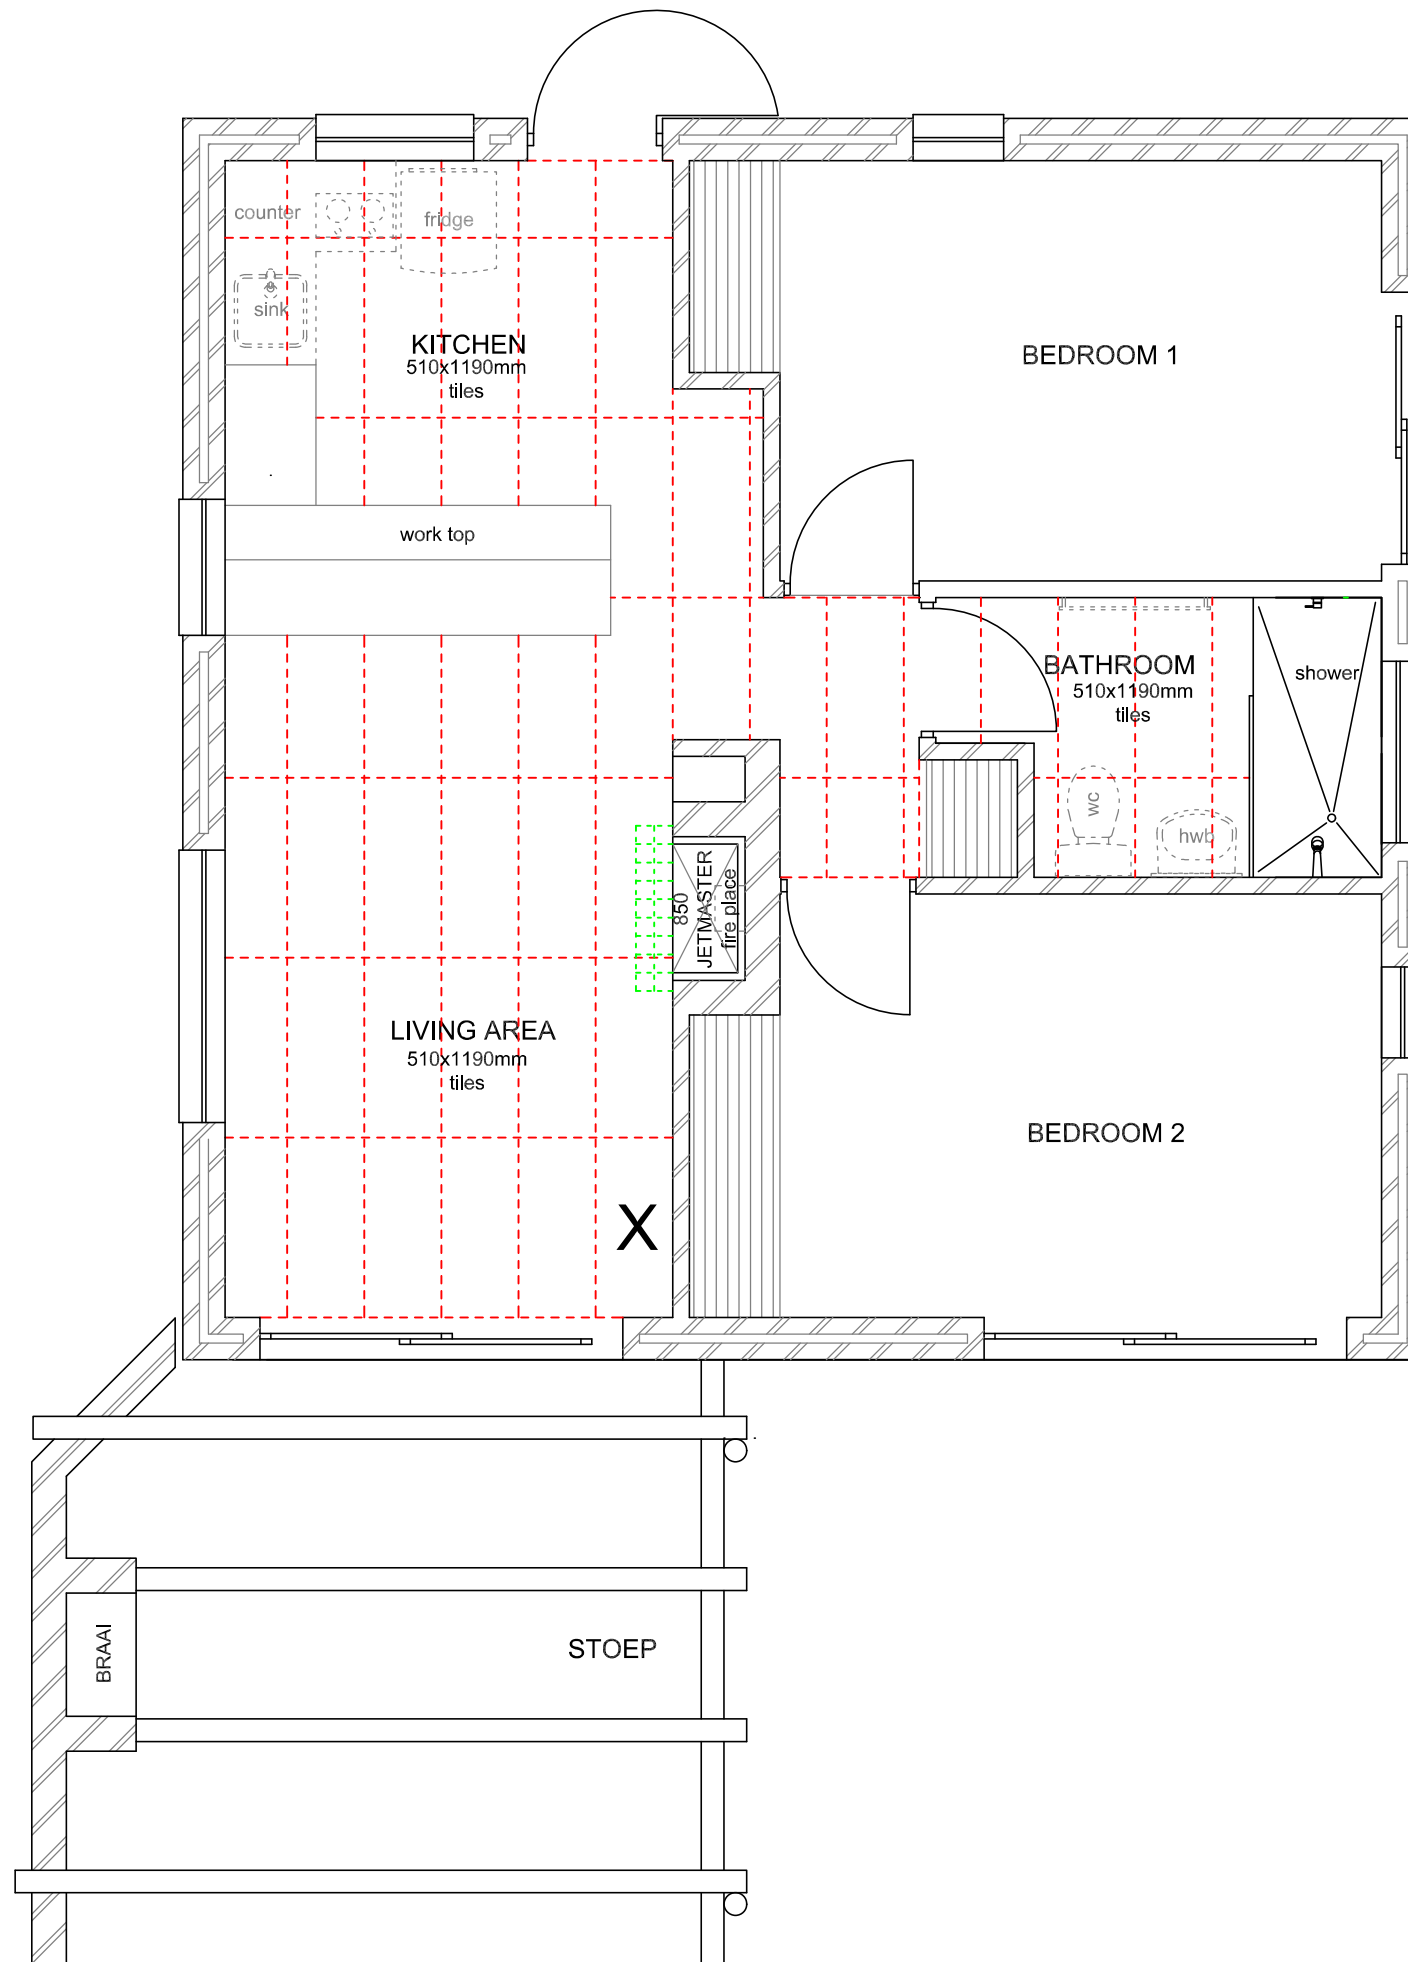


NOTE:

THIS FLOOR TILE LAYOUT IS FOR ALL CHALETs,
INCLUDING UNIVERSAL ACCESS CHALETs (10-12).

SPECIFICATIONS:
510x1190mm MAGNUM SILVER RECTIFIED GLAZED
PORCELAIN FLOOR TILES.

- POSITION OF NEW FITTINGS
IN BACKGROUND
- DEMOLITION ITEM
- FLOOR TILE
- X POSITION OF FIRST
TILE TO BE LAID

No.	Date	Revision	Initial

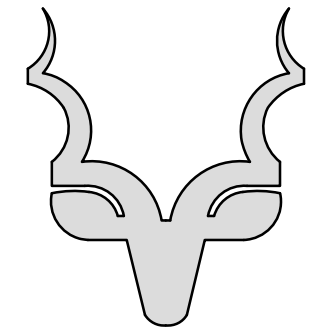

South African
NATIONAL PARKS

TECHNICAL SERVICES - BELLVILLE

Project

UPGRADING OF EXISTING
TWO BEDROOM CHALET

Client

MOUNTAIN ZEBRA
NATIONAL PARK

Drawing

FLOOR TILE LAYOUT PLAN

Scale 1:50 (A3) Drawn K Visser

Pr Arch Draught (D 0005)

Checked C Jonker Date 30/09/2024

Signed 10 October 2024

Date

Drawing No. Rev.

MZNP-774/6/11

00

This drawing and design is copyright and must not be reproduced in part or in whole without prior written consent. Contractors must verify all dimensions on site before commencing work or preparing shop drawings.